Name of Work:- Improvements to Roads and Drains at Nanjappa Layout in ward no.10Doddabommasandra, Vidyaranya pura Sub Division

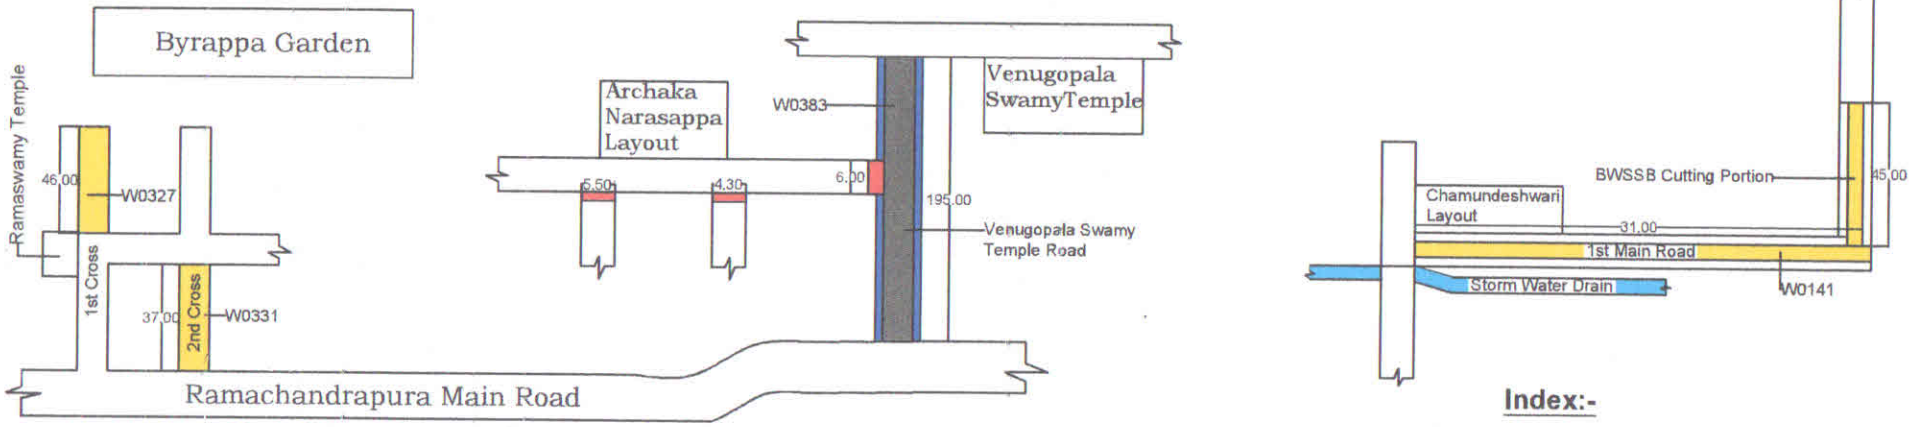

Index:-

- CC Road
- Desilt & R/R Slabs
- Culvert
- Asphalt Road

All Dimensions are in Meters

Assistant Engineer
Ward No.10

Assistant Executive Engineer
Vidyaranya Pura Sub division

Assistant Executive Engineer
Vidyaranyapura Sub Division
BBMP, Bangalore - 97